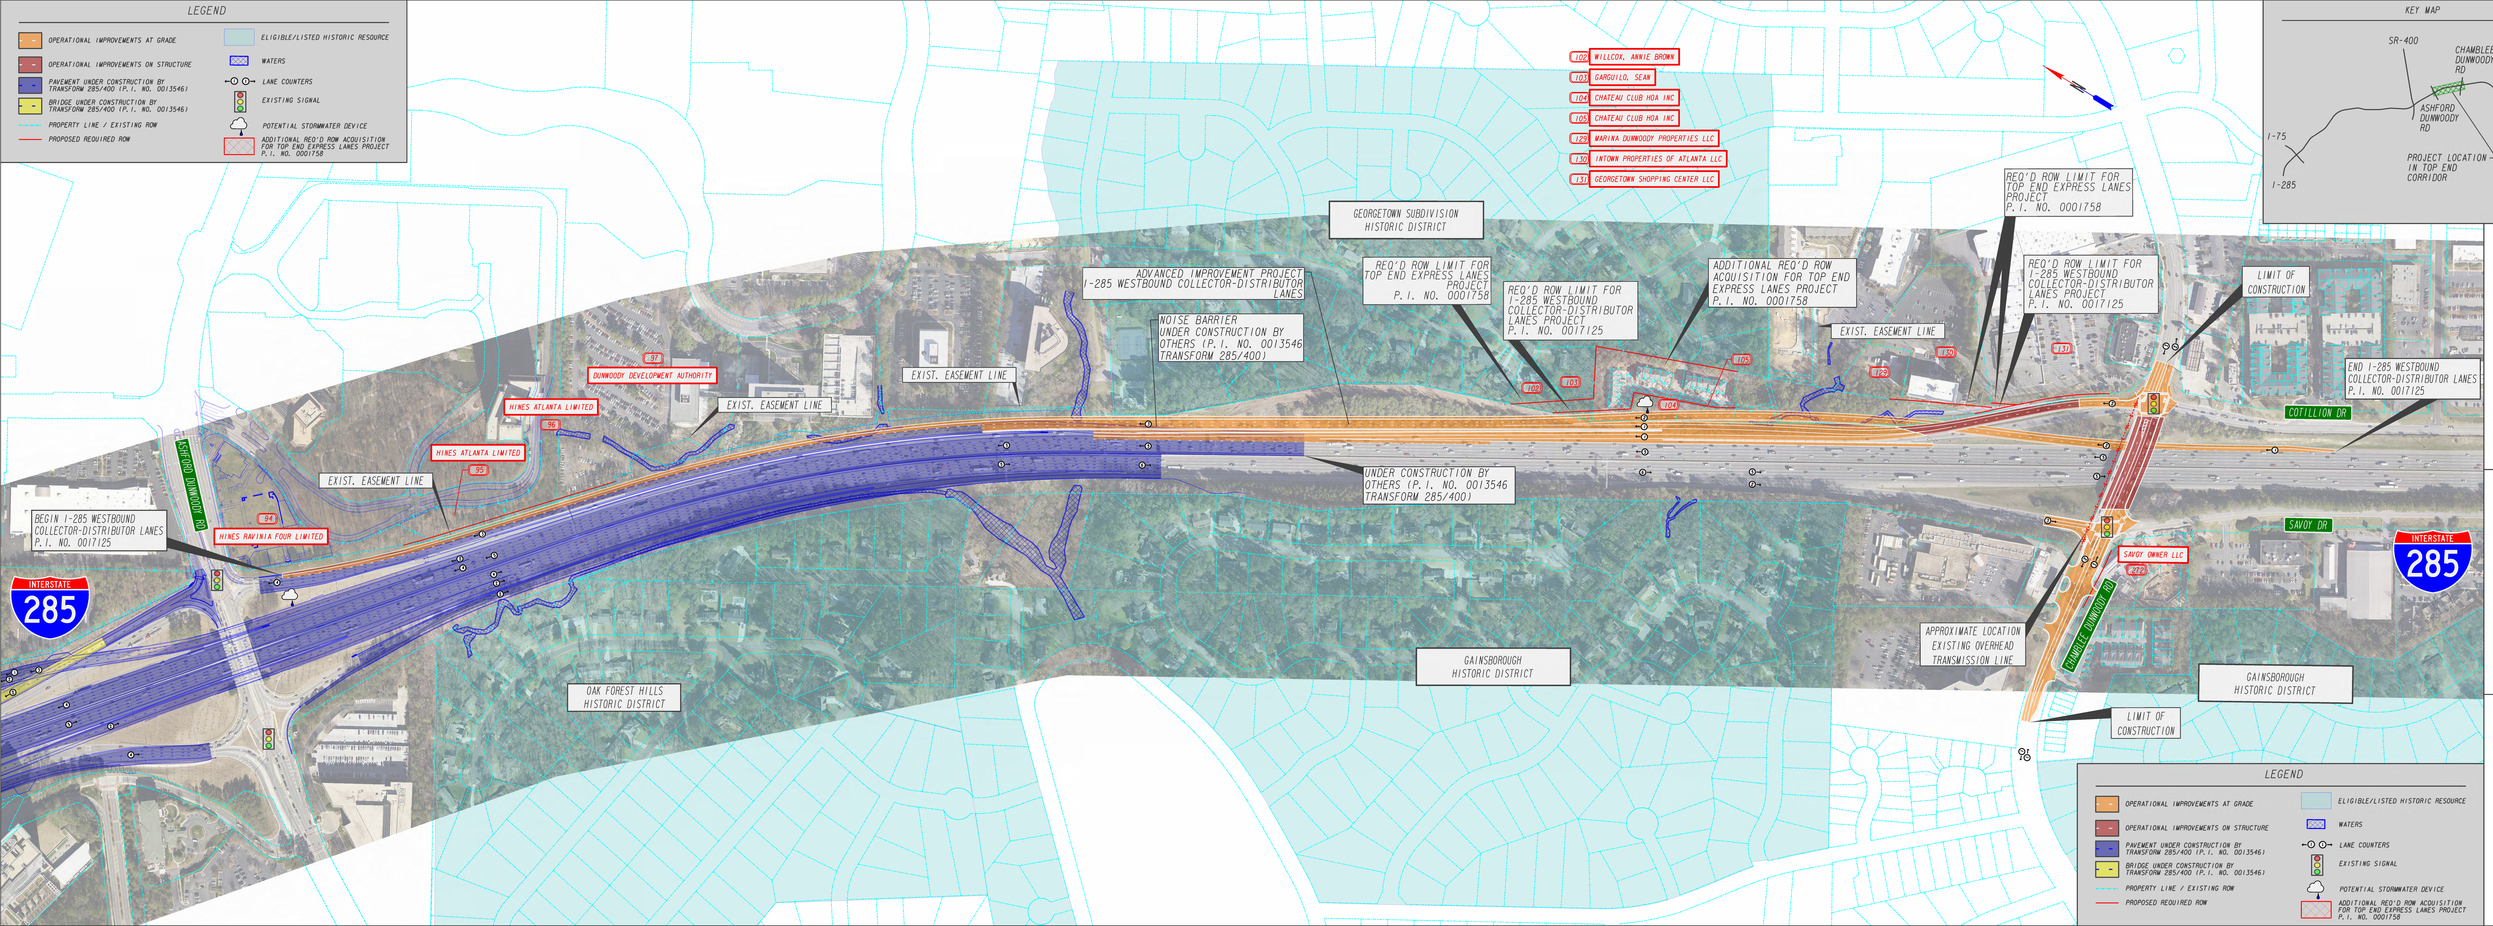
LEGEND
OPERATIONAL IMPROVEMENTS AT GRADE
OPERATIONAL IMPROVEMENTS ON STRUCTURE
PAVEMENT UNDER CONSTRUCTION BY TRANSFORM 285/400 (P.I. NO. 0013546)
BRIDGE UNDER CONSTRUCTION BY TRANSFORM 285/400 (P.I. NO. 0013546)
PROPERTY LINE / EXISTING ROW
PROPOSED REQUIRED ROW
ELIGIBLE/LISTED HISTORIC RESOURCE
WATERS
LANE COUNTERS
EXISTING SIGNAL
POTENTIAL STORMWATER DEVICE
ADDITIONAL REQ'D ROW ACQUISITION FOR TOP END EXPRESS LANES PROJECT P.I. NO. 0001758
KEY MAP
SR-400
CHAMBLEE DUNWOODY RD
I-85
ASHFORD DUNWOODY RD
I-75
PROJECT LOCATION IN TOP END CORRIDOR
I-285
I-285
TG2 WILLCOX, ANNIE BROWN
TG3 GARGULLO, SEAN
TG4 CHATEAU CLUB HOA INC
TG5 CHATEAU CLUB HOA INC
TG9 MARINA DUNWOODY PROPERTIES LLC
TG10 INTOWN PROPERTIES OF ATLANTA LLC
TG11 GEORGETOWN SHOPPING CENTER LLC
GEORGETOWN SUBDIVISION HISTORIC DISTRICT
ADVANCED IMPROVEMENT PROJECT I-285 WESTBOUND COLLECTOR-DISTRIBUTOR LANES
NOISE BARRIER UNDER CONSTRUCTION BY OTHERS (P.I. NO. 0013546 TRANSFORM 285/400)
REQ'D ROW LIMIT FOR TOP END EXPRESS LANES PROJECT P.I. NO. 0001758
REQ'D ROW LIMIT FOR I-285 WESTBOUND COLLECTOR-DISTRIBUTOR LANES PROJECT P.I. NO. 0017125
ADDITIONAL REQ'D ROW ACQUISITION FOR TOP END EXPRESS LANES PROJECT P.I. NO. 0001758
EXIST. EASEMENT LINE
REQ'D ROW LIMIT FOR TOP END EXPRESS LANES PROJECT P.I. NO. 0001758
REQ'D ROW LIMIT FOR I-285 WESTBOUND COLLECTOR-DISTRIBUTOR LANES PROJECT P.I. NO. 0017125
LIMIT OF CONSTRUCTION
END I-285 WESTBOUND COLLECTOR-DISTRIBUTOR LANES P.I. NO. 0017125
COTILLION DR
SAVOY DR
INTERSTATE 285
SAVOY OWNER LLC
DUNWOODY DEVELOPMENT AUTHORITY
HINES ATLANTA LIMITED
HINES ATLANTA LIMITED
EXIST. EASEMENT LINE
EXIST. EASEMENT LINE
BEGIN I-285 WESTBOUND COLLECTOR-DISTRIBUTOR LANES P.I. NO. 0017125
HINES RAVINIA FOUR LIMITED
ASHFORD DUNWOODY RD
INTERSTATE 285
UNDER CONSTRUCTION BY OTHERS (P.I. NO. 0013546 TRANSFORM 285/400)
OAK FOREST HILLS HISTORIC DISTRICT
GAINSBOROUGH HISTORIC DISTRICT
APPROXIMATE LOCATION EXISTING OVERHEAD TRANSMISSION LINE
CHAMBLEE DUNWOODY RD
GAINSBOROUGH HISTORIC DISTRICT
LIMIT OF CONSTRUCTION
LEGEND
OPERATIONAL IMPROVEMENTS AT GRADE
OPERATIONAL IMPROVEMENTS ON STRUCTURE
PAVEMENT UNDER CONSTRUCTION BY TRANSFORM 285/400 (P.I. NO. 0013546)
BRIDGE UNDER CONSTRUCTION BY TRANSFORM 285/400 (P.I. NO. 0013546)
PROPERTY LINE / EXISTING ROW
PROPOSED REQUIRED ROW
ELIGIBLE/LISTED HISTORIC RESOURCE
WATERS
LANE COUNTERS
EXISTING SIGNAL
POTENTIAL STORMWATER DEVICE
ADDITIONAL REQ'D ROW ACQUISITION FOR TOP END EXPRESS LANES PROJECT P.I. NO. 0001758
GDOT
Georgia Department of Transportation
SCALE: 1" = 300'
JANUARY 2020
P.I. NO. 0017125
AIP: I-285 WESTBOUND
COLLECTOR-DISTRIBUTOR LANES