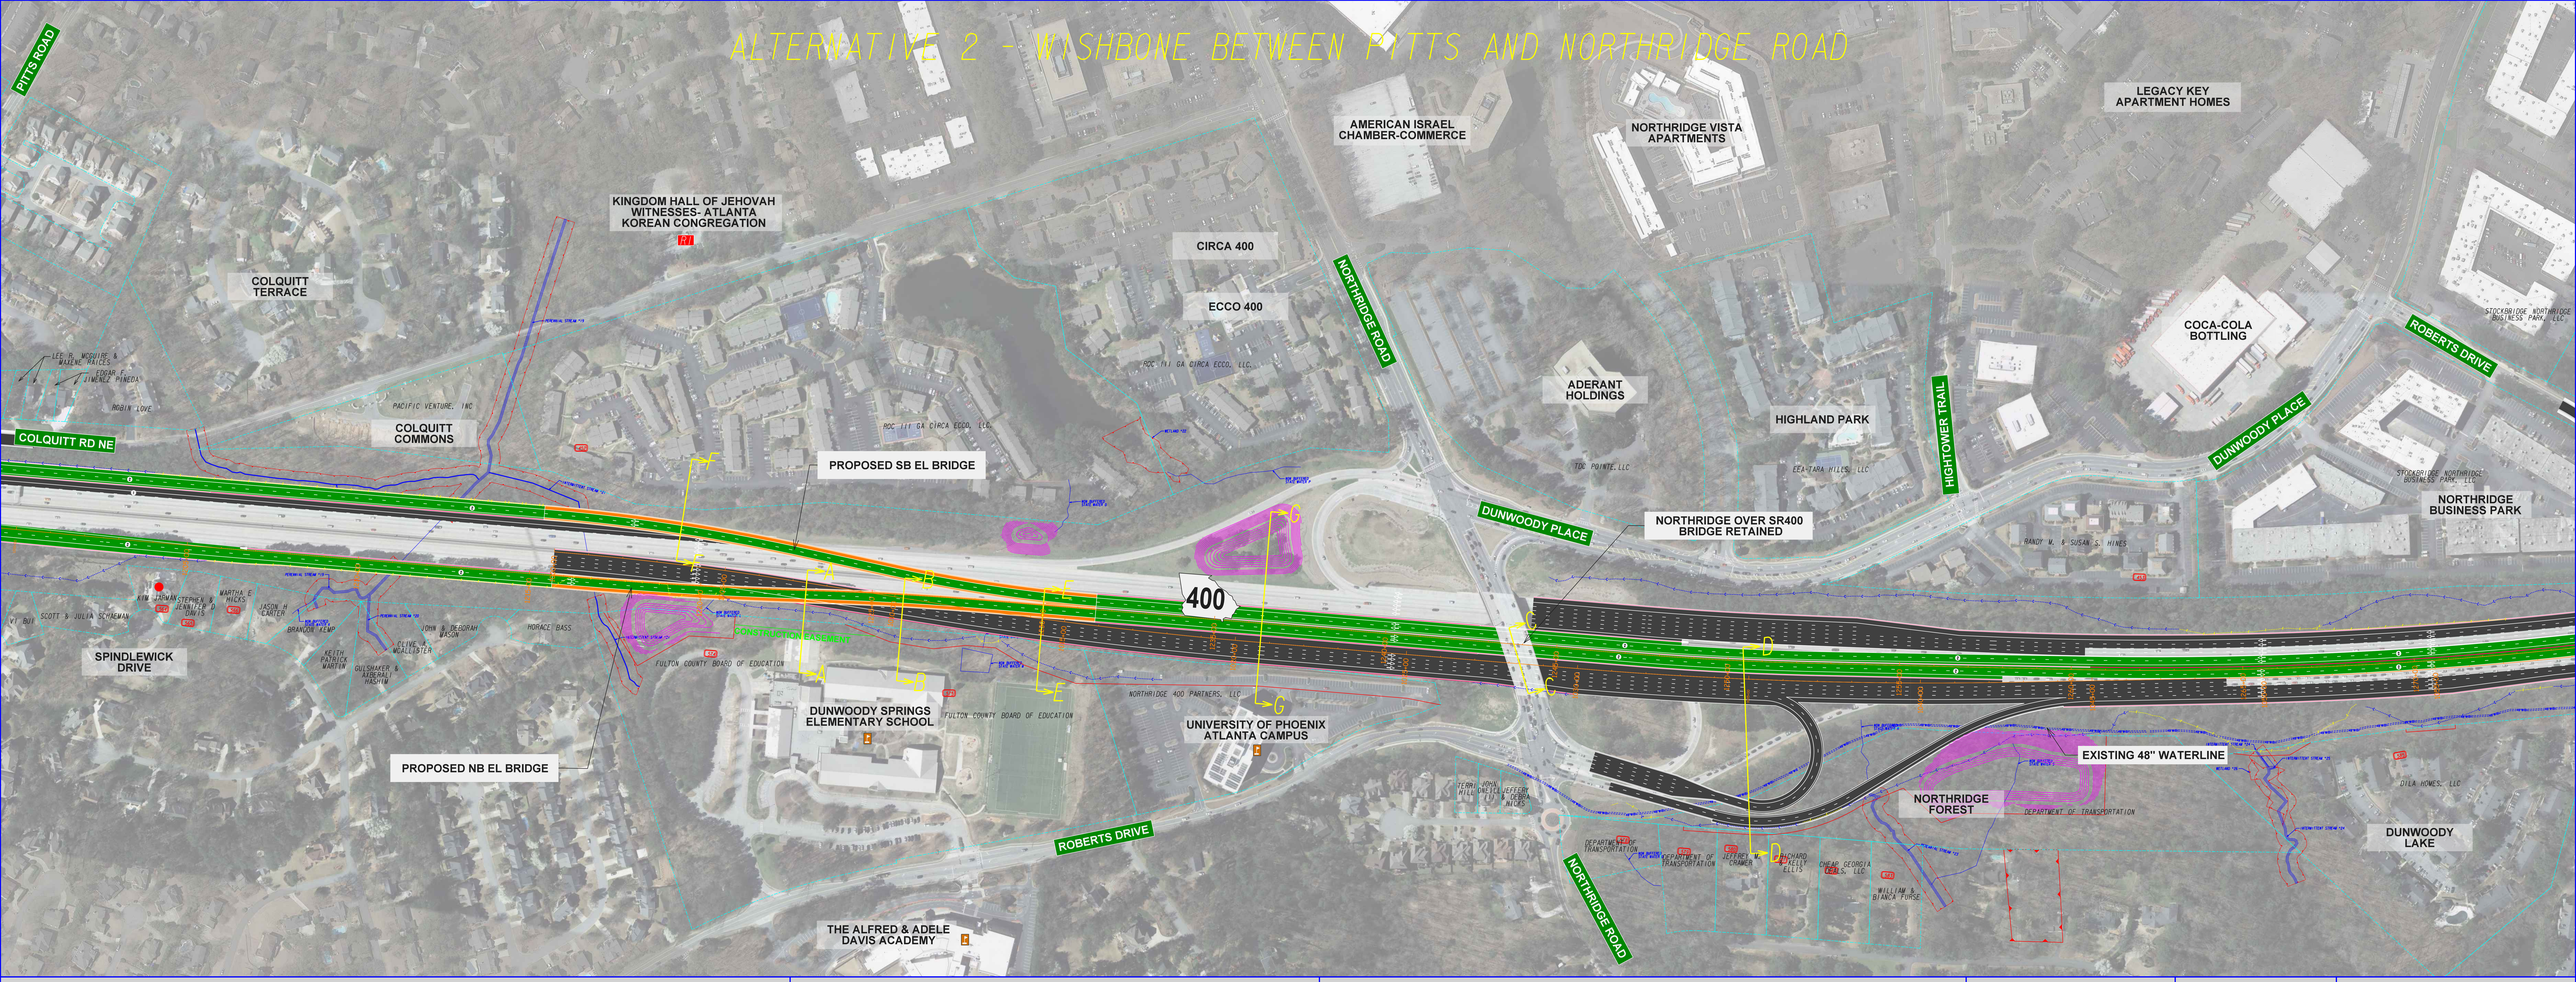

LEGEND

- PROPOSED GENERAL PURPOSE LANES AT GRADE
- PROPOSED GENERAL PURPOSE LANES ON BRIDGE
- PROPOSED EXPRESS LANES AT GRADE
- PROPOSED EXPRESS LANES ON BRIDGE
- PROPOSED SIDEWALK/ SHARED-USE PATH
- PROPOSED LANES BY OTHERS
- PROPOSED BRIDGE BY OTHERS
- CONSTRUCTION LIMITS
- ENVIRONMENTALLY SENSITIVE AREA
- PROPOSED REQUIRED ROW
- WATERS & BUFFERS
- PROPOSED WALL/BARRIER
- CEMETERY
- SCHOOL
- RELIGIOUS INSTITUTION
- PROPERTY LINE / EXISTING ROW
- EXISTING SIGNAL
- PROPOSED SIGNAL
- POTENTIAL DRAINAGE POND
- POTENTIAL RELOCATION
- COUNTY LINE
- POTENTIAL BUS RAPID TRANSIT STATION
- PROPOSED NUMBER OF NEW LANES
- CITY LIMIT

PROJECT SHEET LAYOUT

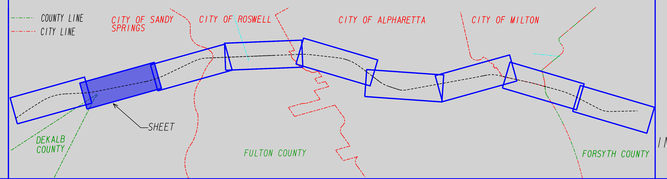

GDOT Georgia Department of Transportation

Georgia Express Lanes State Route 400

A MAJOR MOBILITY INVESTMENT PROGRAM PROJECT

PRELIMINARY

AECOM

SCALE IN FEET
0 100 200 400

SR 400 EXPRESS LANES
P. I. 0001757
PROJECT NO. MSL00-001-00(757)
P. I. O. H. FEBRUARY/MARCH 2019